Improvements to roads and drains of Kodigehalli
A.K. Colony in ward no. 8 kodigehalli

First and Final Bill

Key Map

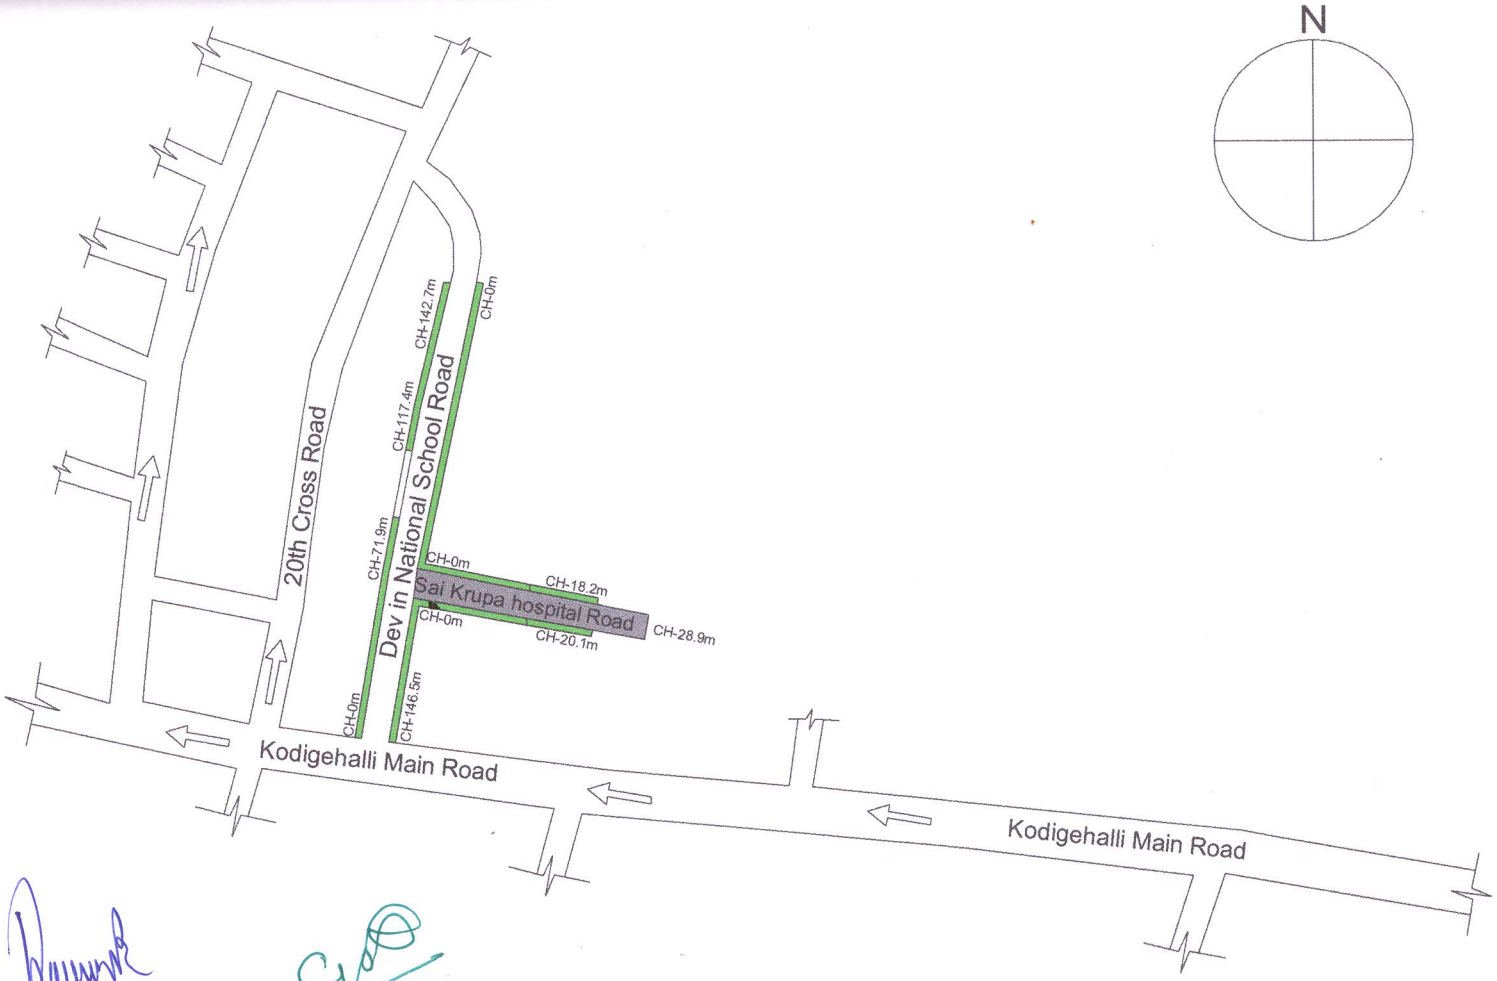

NOTES:-	INDEX
1) Do Not Scale The Drawings 2) All Dimensions Are In meters	CC Road CC Drain

Assistant Executive Engineer
Kodigehalli Sub Division
BBMP, Bangalore

PROJECT	Improvements to roads and drains of Kodigehalli A.K. Colony in ward no. 8 kodigehalli
CLIENT	BBMP

RUDRAPRASAD CONSULTANTS
STRUCTURAL ENGINEERS, ARCHITECTS & PROJECT MANAGEMENT CONSULTANTS
No. 3 7th MAIN,
MALLESWARAM BANGALORE–560003
Ph : 23444801
Mob : 91–9448227083,91–9972924526
E–mail: rudraprasad3@rediffmail.com
Web: www.arkengineeers.com

Assistant Executive Engineer
Kodigehalli Sub Division
BBMP, Bangalore

NOTES:-	INDEX
1) Do Not Scale The Drawings 2) All Dimensions Are In meters	CC Road CC Drain

PROJECT	Improvements to roads and drains of Kodigehalli A.K. Colony in ward no. 8 kodigehalli	RUDRAPRASAD CONSULTANTS STRUCTURAL ENGINEERS, ARCHITECTS & PROJECT MANAGEMENT CONSULTANTS No. 3 7th MAIN, MALLESWARAM BANGALORE-560003 Ph : 23444801 Mob : 91-9448227083,91-9972924526 E-mail: rudraprasad3@rediffmail.com Web: www.arkengineers.com
CLIENT	BBMP	

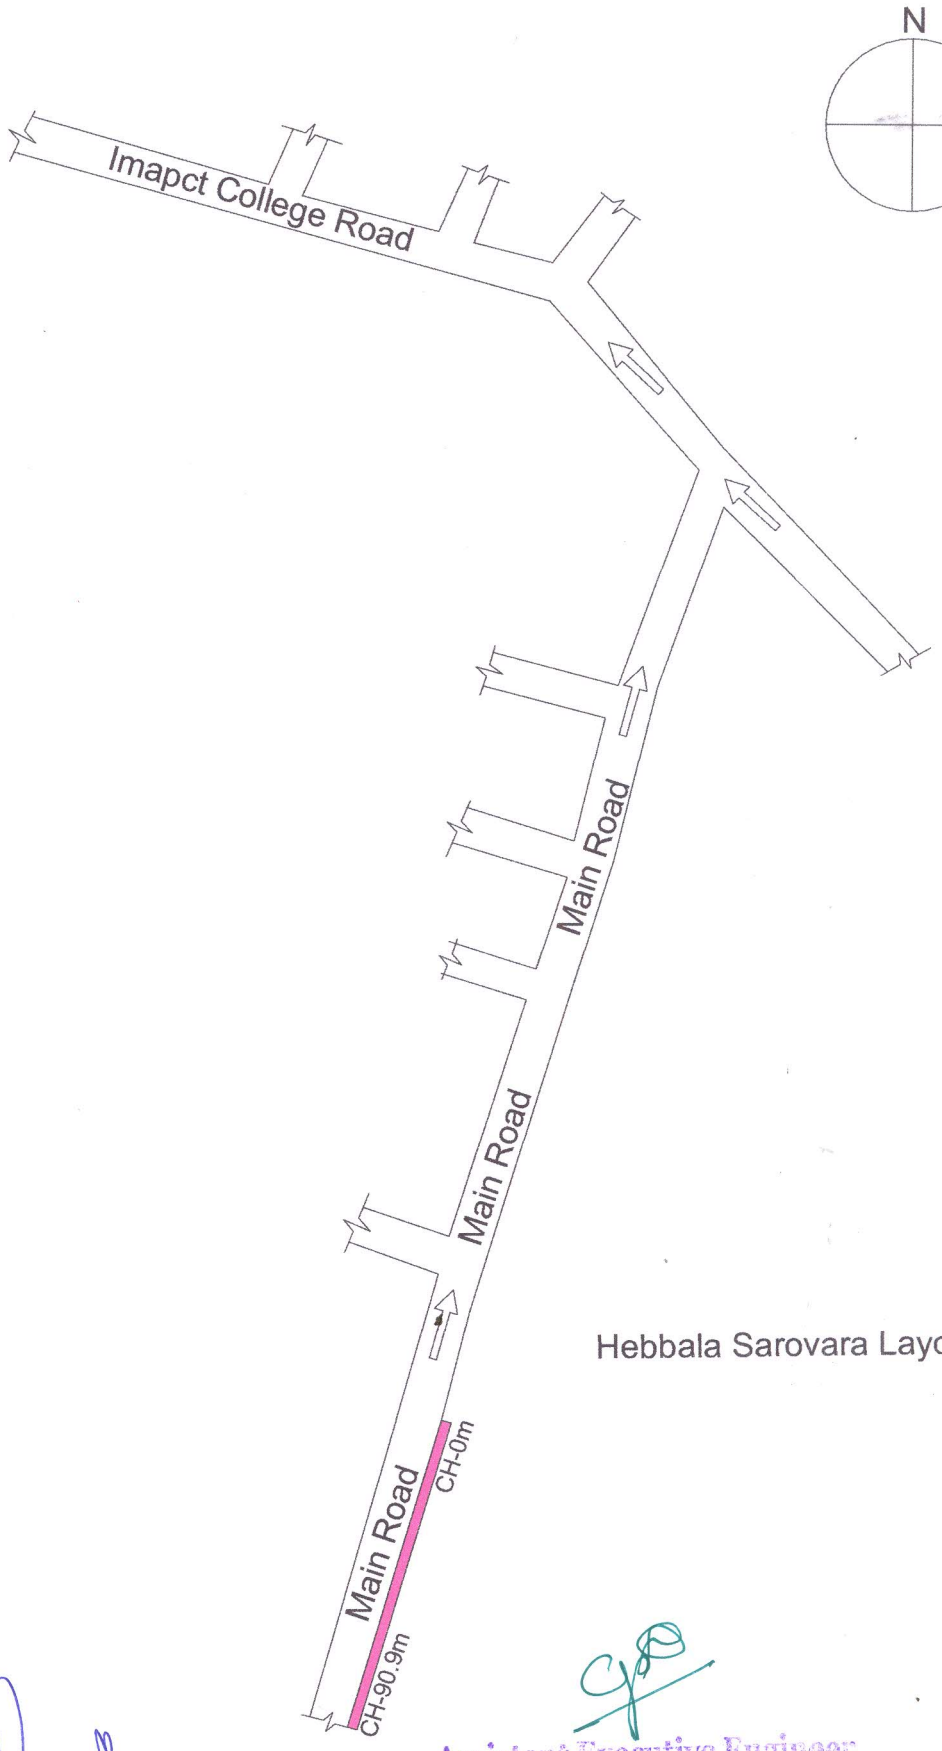

Assistant Executive Engineer
Kodigehalli Sub Division
BBMP, Bangalore

NOTES:-	INDEX
1) Do Not Scale The Drawings 2) All Dimensions Are In meters	Kerb

PROJECT	Improvements to roads and drains of Kodigehalli A.K. Colony in ward no. 8 kodigehalli
CLIENT	BBMP

RUDRAPRASAD CONSULTANTS
STRUCTURAL ENGINEERS, ARCHITECTS
& PROJECT MANAGEMENT CONSULTANTS
No. 3 7th MAIN,
MALLESWARAM BANGALORE--560003
Ph : 23444801
Mob : 91--9448227083,91--9972924526
E--mail: rudraprasad3@rediffmail.com
Web: www.arkengineers.com

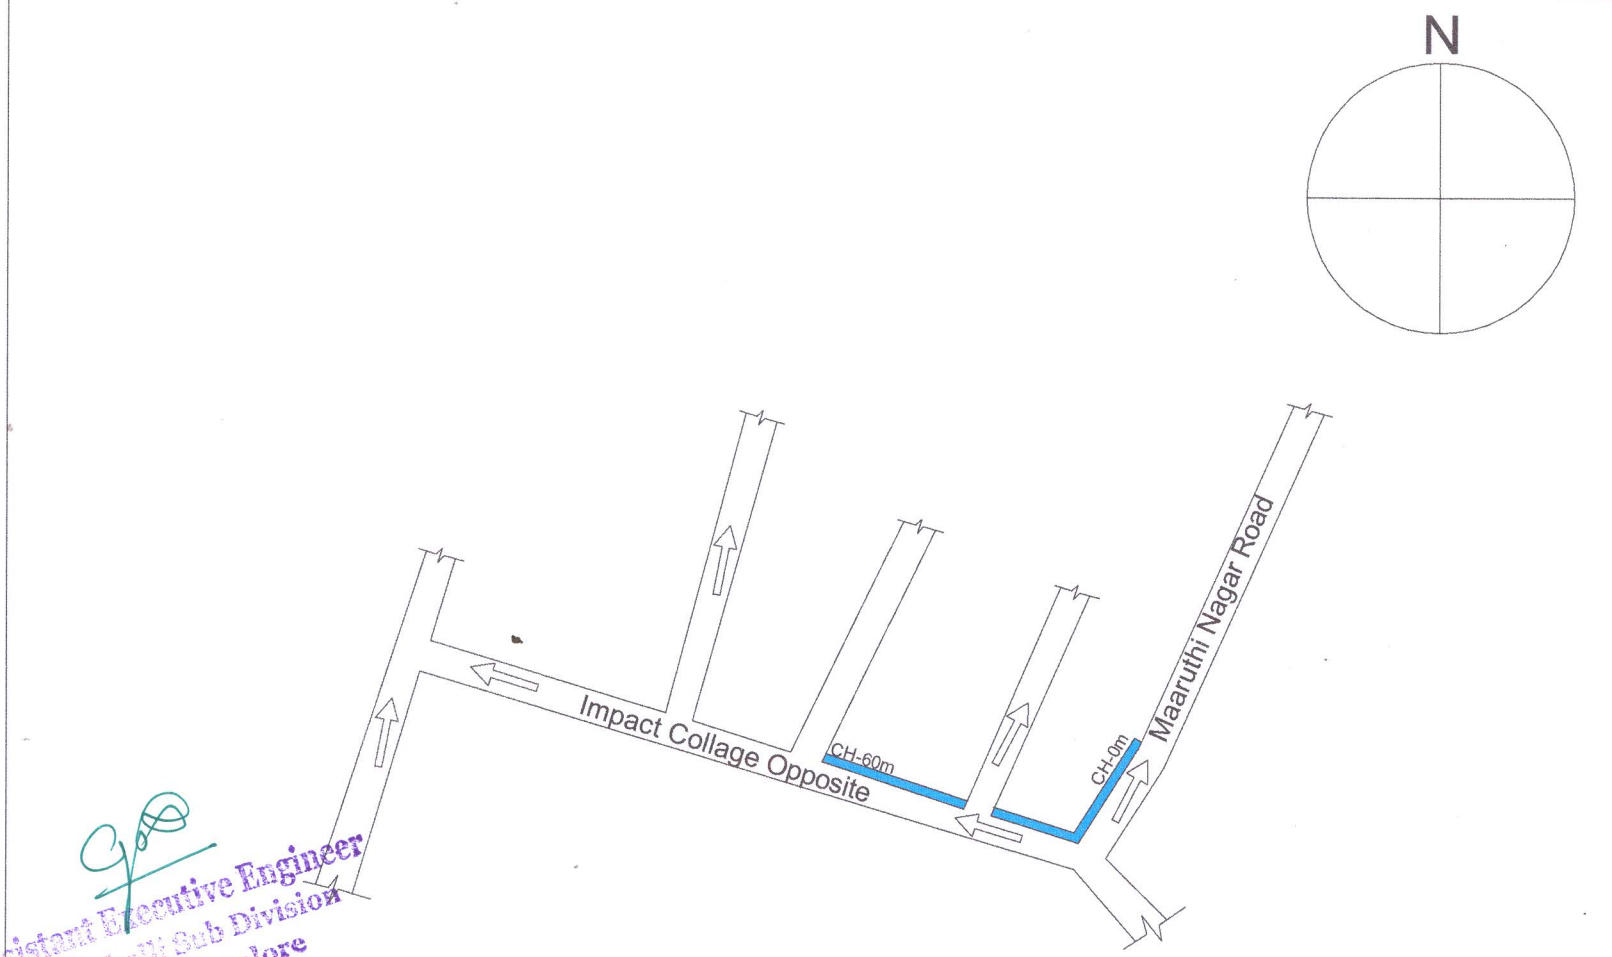

Assistant Executive Engineer
Kodigehalli Sub Division
BBMP, Bangalore

NOTES:-	INDEX
1) Do Not Scale The Drawings 2) All Dimensions Are In meters	Cover Slab

PROJECT	Improvements to roads and drains of Kodigehalli A.K. Colony in ward no. 8 kodigehalli
CLIENT	BBMP

RUDRAPRASAD CONSULTANTS
STRUCTURAL ENGINEERS, ARCHITECTS
& PROJECT MANAGEMENT CONSULTANTS
No. 3 7th MAIN,
MALLESWARAM BANGALORE-560003
Ph : 23444801
Mob : 91-9448227083,91-9972924526
E-mail: rudraprasad3@rediffmail.com
Web: www.arkengineers.com